PROPOSED LAYOUT OF ENABLING DEVELOPMENT Scale 1:500

HALL GREY ARCHITECTS
THE MILL, LODGE LANE,
DERBY. DE1 3HB
TEL. (01332) 332935
FAX. (01332) 371829
E-MAIL architects@hallgrey.co.uk

THIS DRAWING IS COPYRIGHT
ANYONE USING THIS DRAWING IN CAD FORMAT MUST HAVE WRITTEN PERMISSION TO DO SO, AND MUST NOT REMOVE THE HALL GREY COPYRIGHT LOGO
CONTRACTORS MUST CHECK ALL DIMENSIONS ON SITE WORKING ONLY FROM GRID AND FIGURED DIMENSIONS
ANY DISCREPANCIES ARE TO BE REPORTED TO THE ARCHITECT BEFORE THE WORK IS COMMENCED

PROJECT
Derbyshire Investments Ltd
Conversion of Kinmel Hall
Kinmel, Abergele, Conwy

DRAWING TITLE
Proposed enabling development in grounds of Hall

JOB NUMBER	DRAWING SIZE	NUMBER	REVISION
3229	A1	100	A

DATE	SCALE
16 Jan 2008	1:500 @ A1

DRAWN BY	CHECKED BY
LAW	

No.	DATE	REVISION

HOUSE TYPES

4b house	16nr
5b house	12nr

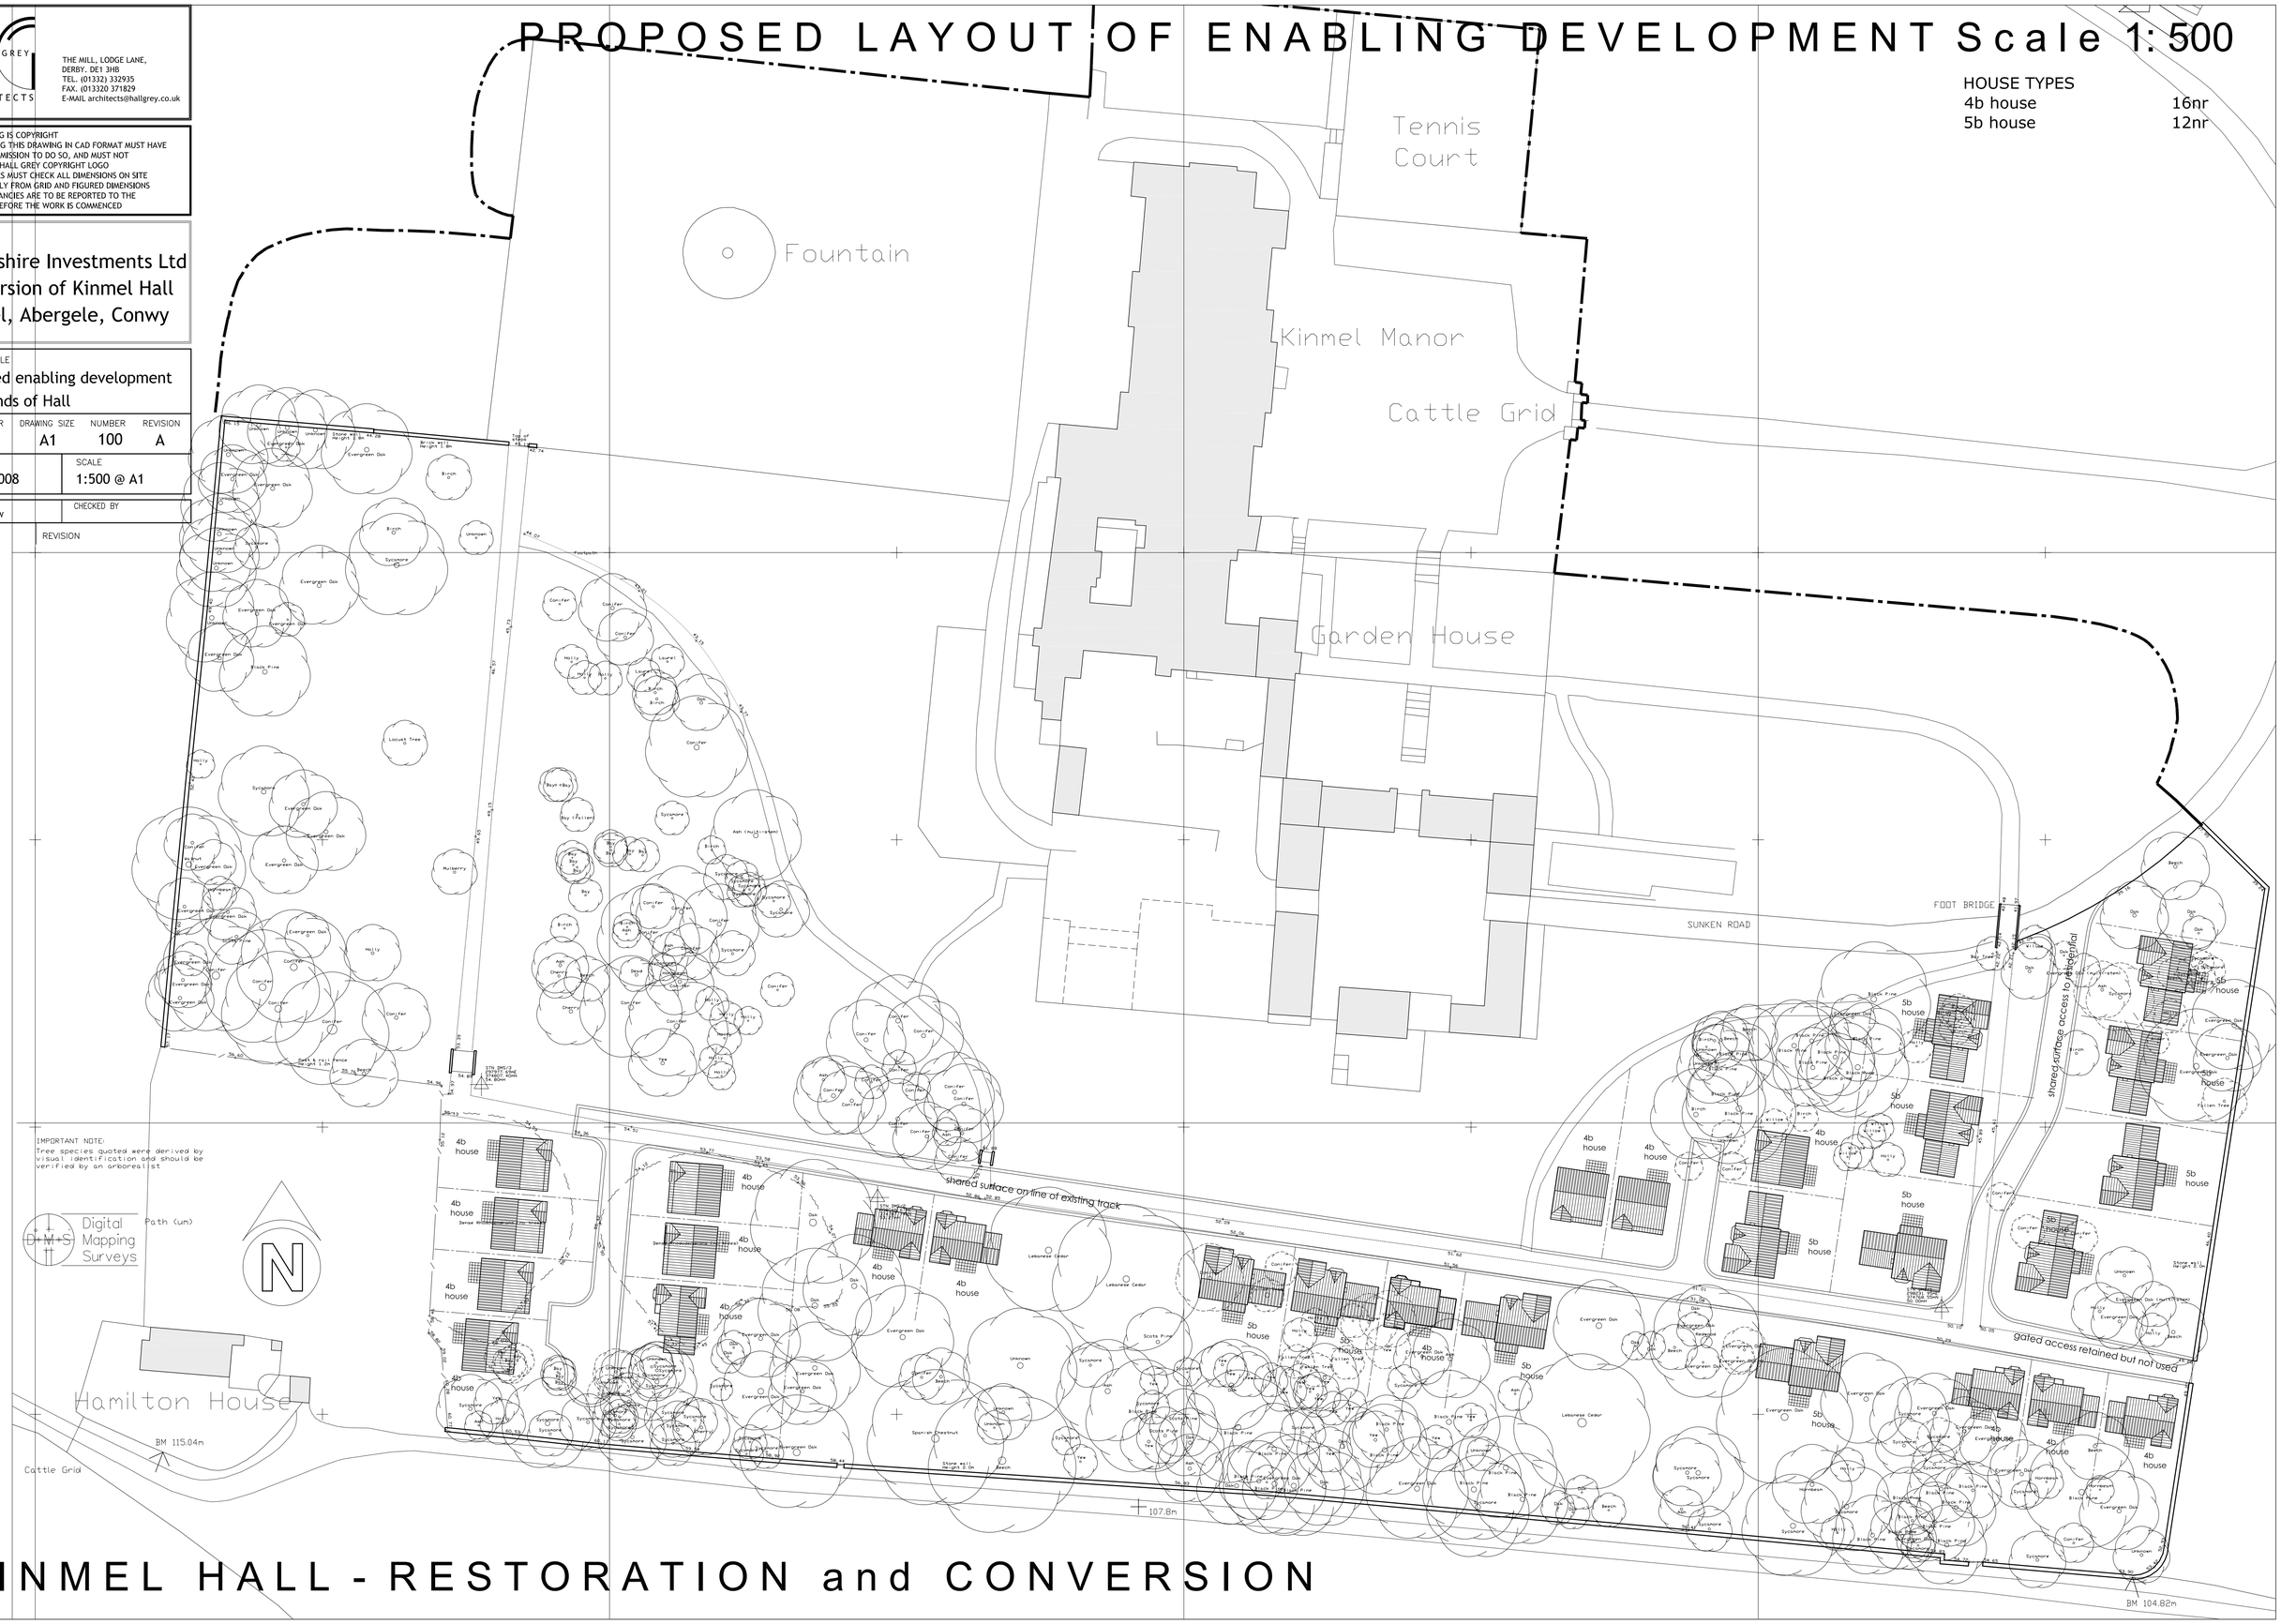

KINMEL HALL - RESTORATION and CONVERSION