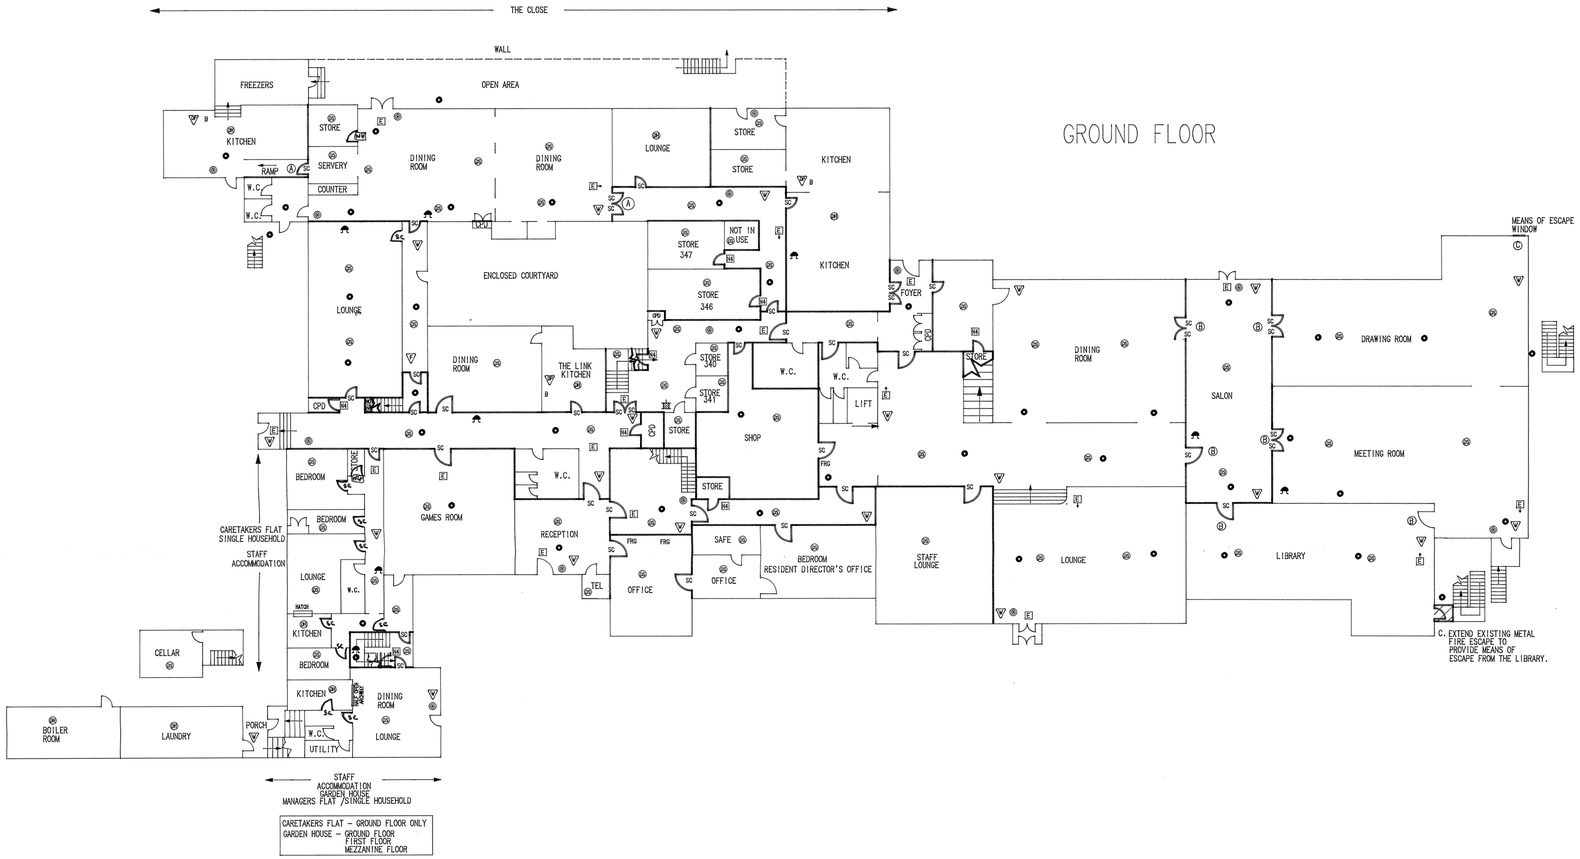

COLWYN BOROUGH COUNCIL
ENVIRONMENTAL HEALTH DEPARTMENT

Works required under Section 352
Notice on the Ground Floor
KINMEL HALL , ST.GEORGE

address	scale
KINMEL HALL ST. GEORGE ABERGELE	NTS
	drawn
	date